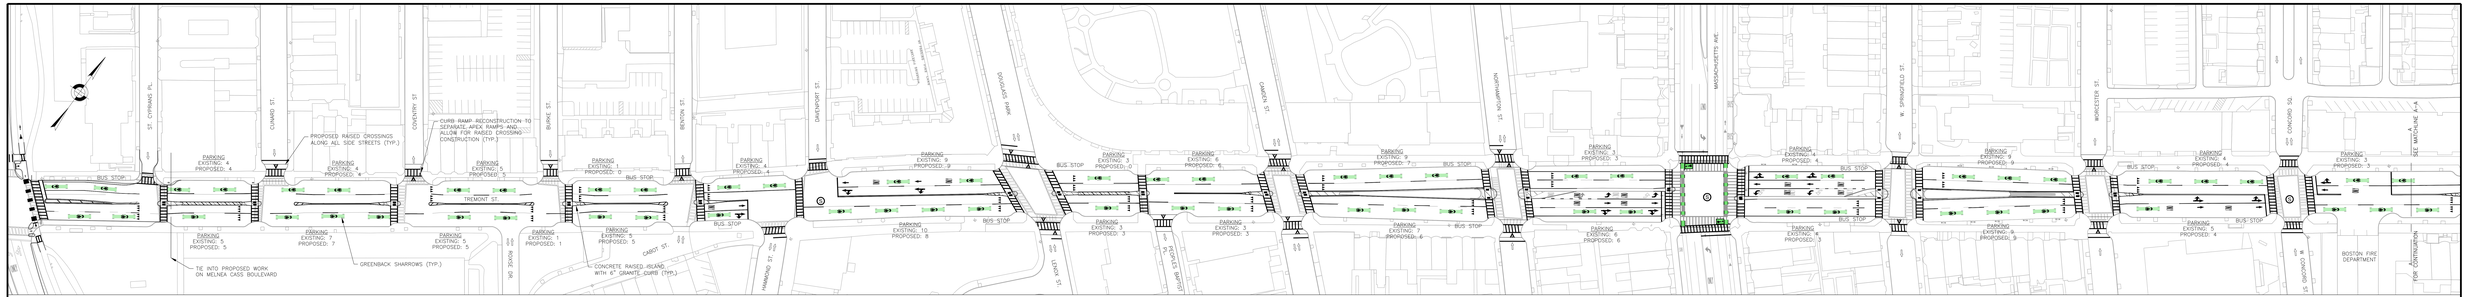

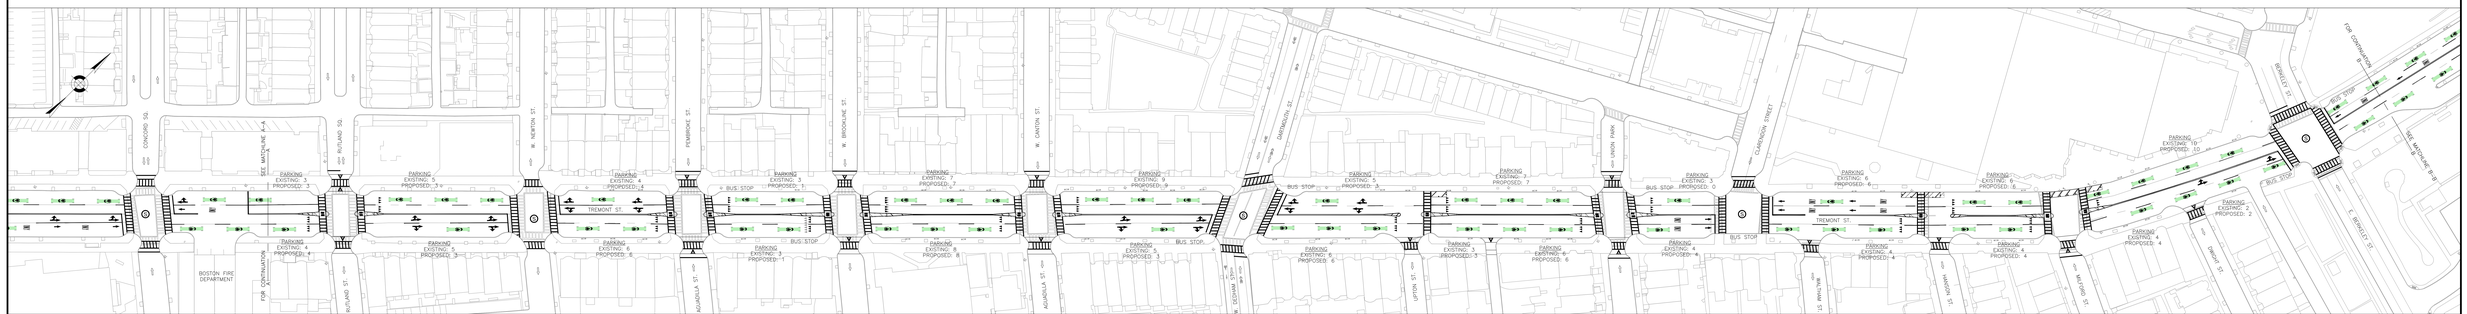

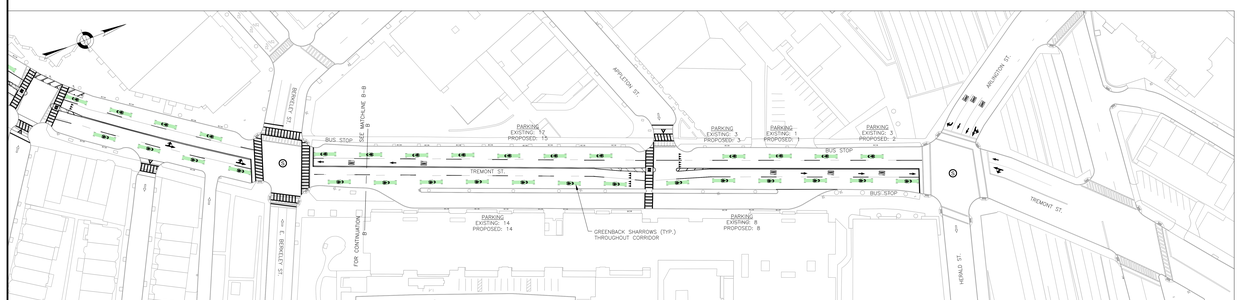

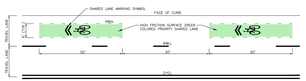

HIGH FRICTION SURFACE GREEN COLORED PRIORITY SHARED LANE MARKING
NOT TO SCALE

CONCEPT 3 CROSS-SECTIONS

AT INTERSECTIONS:
RAISED CENTER MEDIAN, IN-LANE BUS STOP, AND PRIORITY SHARED LANE MARKINGS

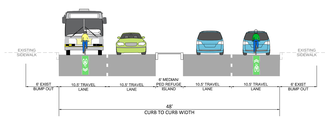
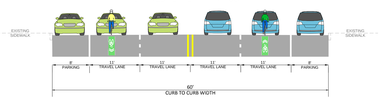
MID-BLOCK:
PARKING AND PRIORITY SHARED LANE MARKINGS