LEGEND

	EXISTING CONTOUR
	EXISTING INDEX CONTOUR
35.5	SPOT GRADE
STM	STEAM LINE
OHW	OVERHEAD WIRES
D	SURFACE DRAIN
S	SANITARY SEWER
C	CABLE TELEVISION
T&F	TELEPHONE AND FIRE ALARM
G	GAS
E	ELECTRIC
M	MASSACHUSETTS BAY TRANSPORTATION AUTHORITY
CS	COMBINED SEWER
T	TELEPHONE
W	WATER MAIN
SL/FA/TC	STREET LIGHTING, FIRE AND TRAFFIC CONTROL
MF	METAL FENCE
IFE	IRON FENCE
CLF	CHAIN LINK FENCE
	BUILDING
BSL	BOLLARD
BWW	BOSTON WATER WORKS
CATV	CABLE TV
CB	CATCH BASIN
DMH	DRAIN MANHOLE
EHH	ELECTRIC HAND HOLE
EHH	ELECTRIC HANDHOLE FOR OTHERS
EMH	ELECTRIC MANHOLE
FA	FIRE ALARM
PHONE	TELEPHONE
FLP	FLAG POLE
FLGT	FLOOD LIGHT
FL	FOOT LIGHT
GM	GAS METER
GG	GAS GATE
GP	GATE POST
HC	HANDICAP PARKING
GW	GUY WIRE
HH	HANDHOLE
HYD	HYDRANT
ICV	IRRIGATION WATER VALVE
LP	LIGHT POLE
LPG	LIGHT POLE GAS
MH	MANHOLE
MBTAMH	MASSACHUSETTS BAY TRANSPORTATION AUTHORITY
OBWL	OBSERVATION WELL
SMH	SANITARY SEWER MANHOLE
SIGN	SIGN
SPKLR	SPRINKLER
SLCB	STREET LIGHT CONTROL BOX
STMH	STEAM MANHOLE
SP	STEEL POST
SLP	STREET LIGHT POLE
TMH	TELEPHONE MANHOLE
TRFC	TRAFFIC POLE (COMBINED)
TRFP	TRAFFIC POLE (PEDESTRIAN)
TRFV	TRAFFIC POLE (VEHICULAR)
TRCB	TRAFFIC CONTROL BOX
UP	UTILITY POLE
WG	WATER GATE
B	TREE (BIRCH)
DCID	TREE (GENERIC)
M	TREE (MAPLE)
MA	TREE (MOUNTAIN ASH)
SUMAC	TREE (SUMAC)
SYC	TREE (SYCAMORE)

ABBREVIATIONS

ABND	ABANDONED
B	BOTTOM
BSW	BACK OF SIDEWALK
BC	BOTTOM CURB
BW	BOTTOM WALL
(BO)	BASE ONLY
B-RACK	BIKE RACK
BIT	BITUMINOUS CONCRETE
BP	BITUMINOUS PATCH
BW	BOTTOM WALL
BRK	BRICK
BWL	BROKEN WHITE LINE
(C)	CLOGGED
CI	CAST IRON PIPE
CONC	CONCRETE
CCS	CONCRETE CURB STOP
CP	CONCRETE PAD
CU	CONNECTION UNKNOWN
CWS	COVERED WOOD STOOP
DC	DOOR CENTERLINE
DBL	DOUBLE
DICL	DUCTILE IRON CEMENT LINED PIPE
DYL	DOUBLE YELLOW LINE
EP	EDGE OF PAVEMENT
(F)	FILLED
FF	FINISHED FLOOR
FD	FLOOR DRAIN
GP	GATE POST
GRAN	GRANITE
H.R.	HANDRAIL
I	INVERT
MP	METAL PLATE
MET	METAL
NPV	NO PIPES VISIBLE
O.H.	OVERHANG
PGL	PAINTED GAS LINE
PEL	PAINTED ELECTRIC LINE
PTL	PAINTED TELEPHONE LINE
PWL	PAINTED WATER LINE
PCI	PIT CAST IRON PIPE
PLNTR	PLANTER
PL	PLASTIC PIPE
PROP	PROPOSED
PVC	POLYVINYL CHLORIDE
R	RIM
R.R	RAILROAD TIE WALL
RCD	RECESSED
RCP	REINFORCED CONCRETE PIPE
RET	RETAINING
RD	ROOF DRAIN
S	SUMP
SH	SHELF
STY	STORY
SWL	SOLID WHITE LINE
SYL	SOLID YELLOW LINE
TS	TACTILE STRIP
TC	TOP CURB
TD	TOP DEBRIS
TT	TOP TRAP
TW	TOP WALL
TOW	TOP OF WATER
T-BIN	TRASH BIN
TYP	TYPICAL
UPSR	UTILITY POLE SERVICE RISER
VERT	VERTICAL
VCC	VERTICAL CONCRETE CURB
VGC	VERTICAL GRANITE CURB
WCR	WHEELCHAIR RAMP
WD	WOOD
X-WALK	CROSSWALK

SIGN ABBREVIATIONS
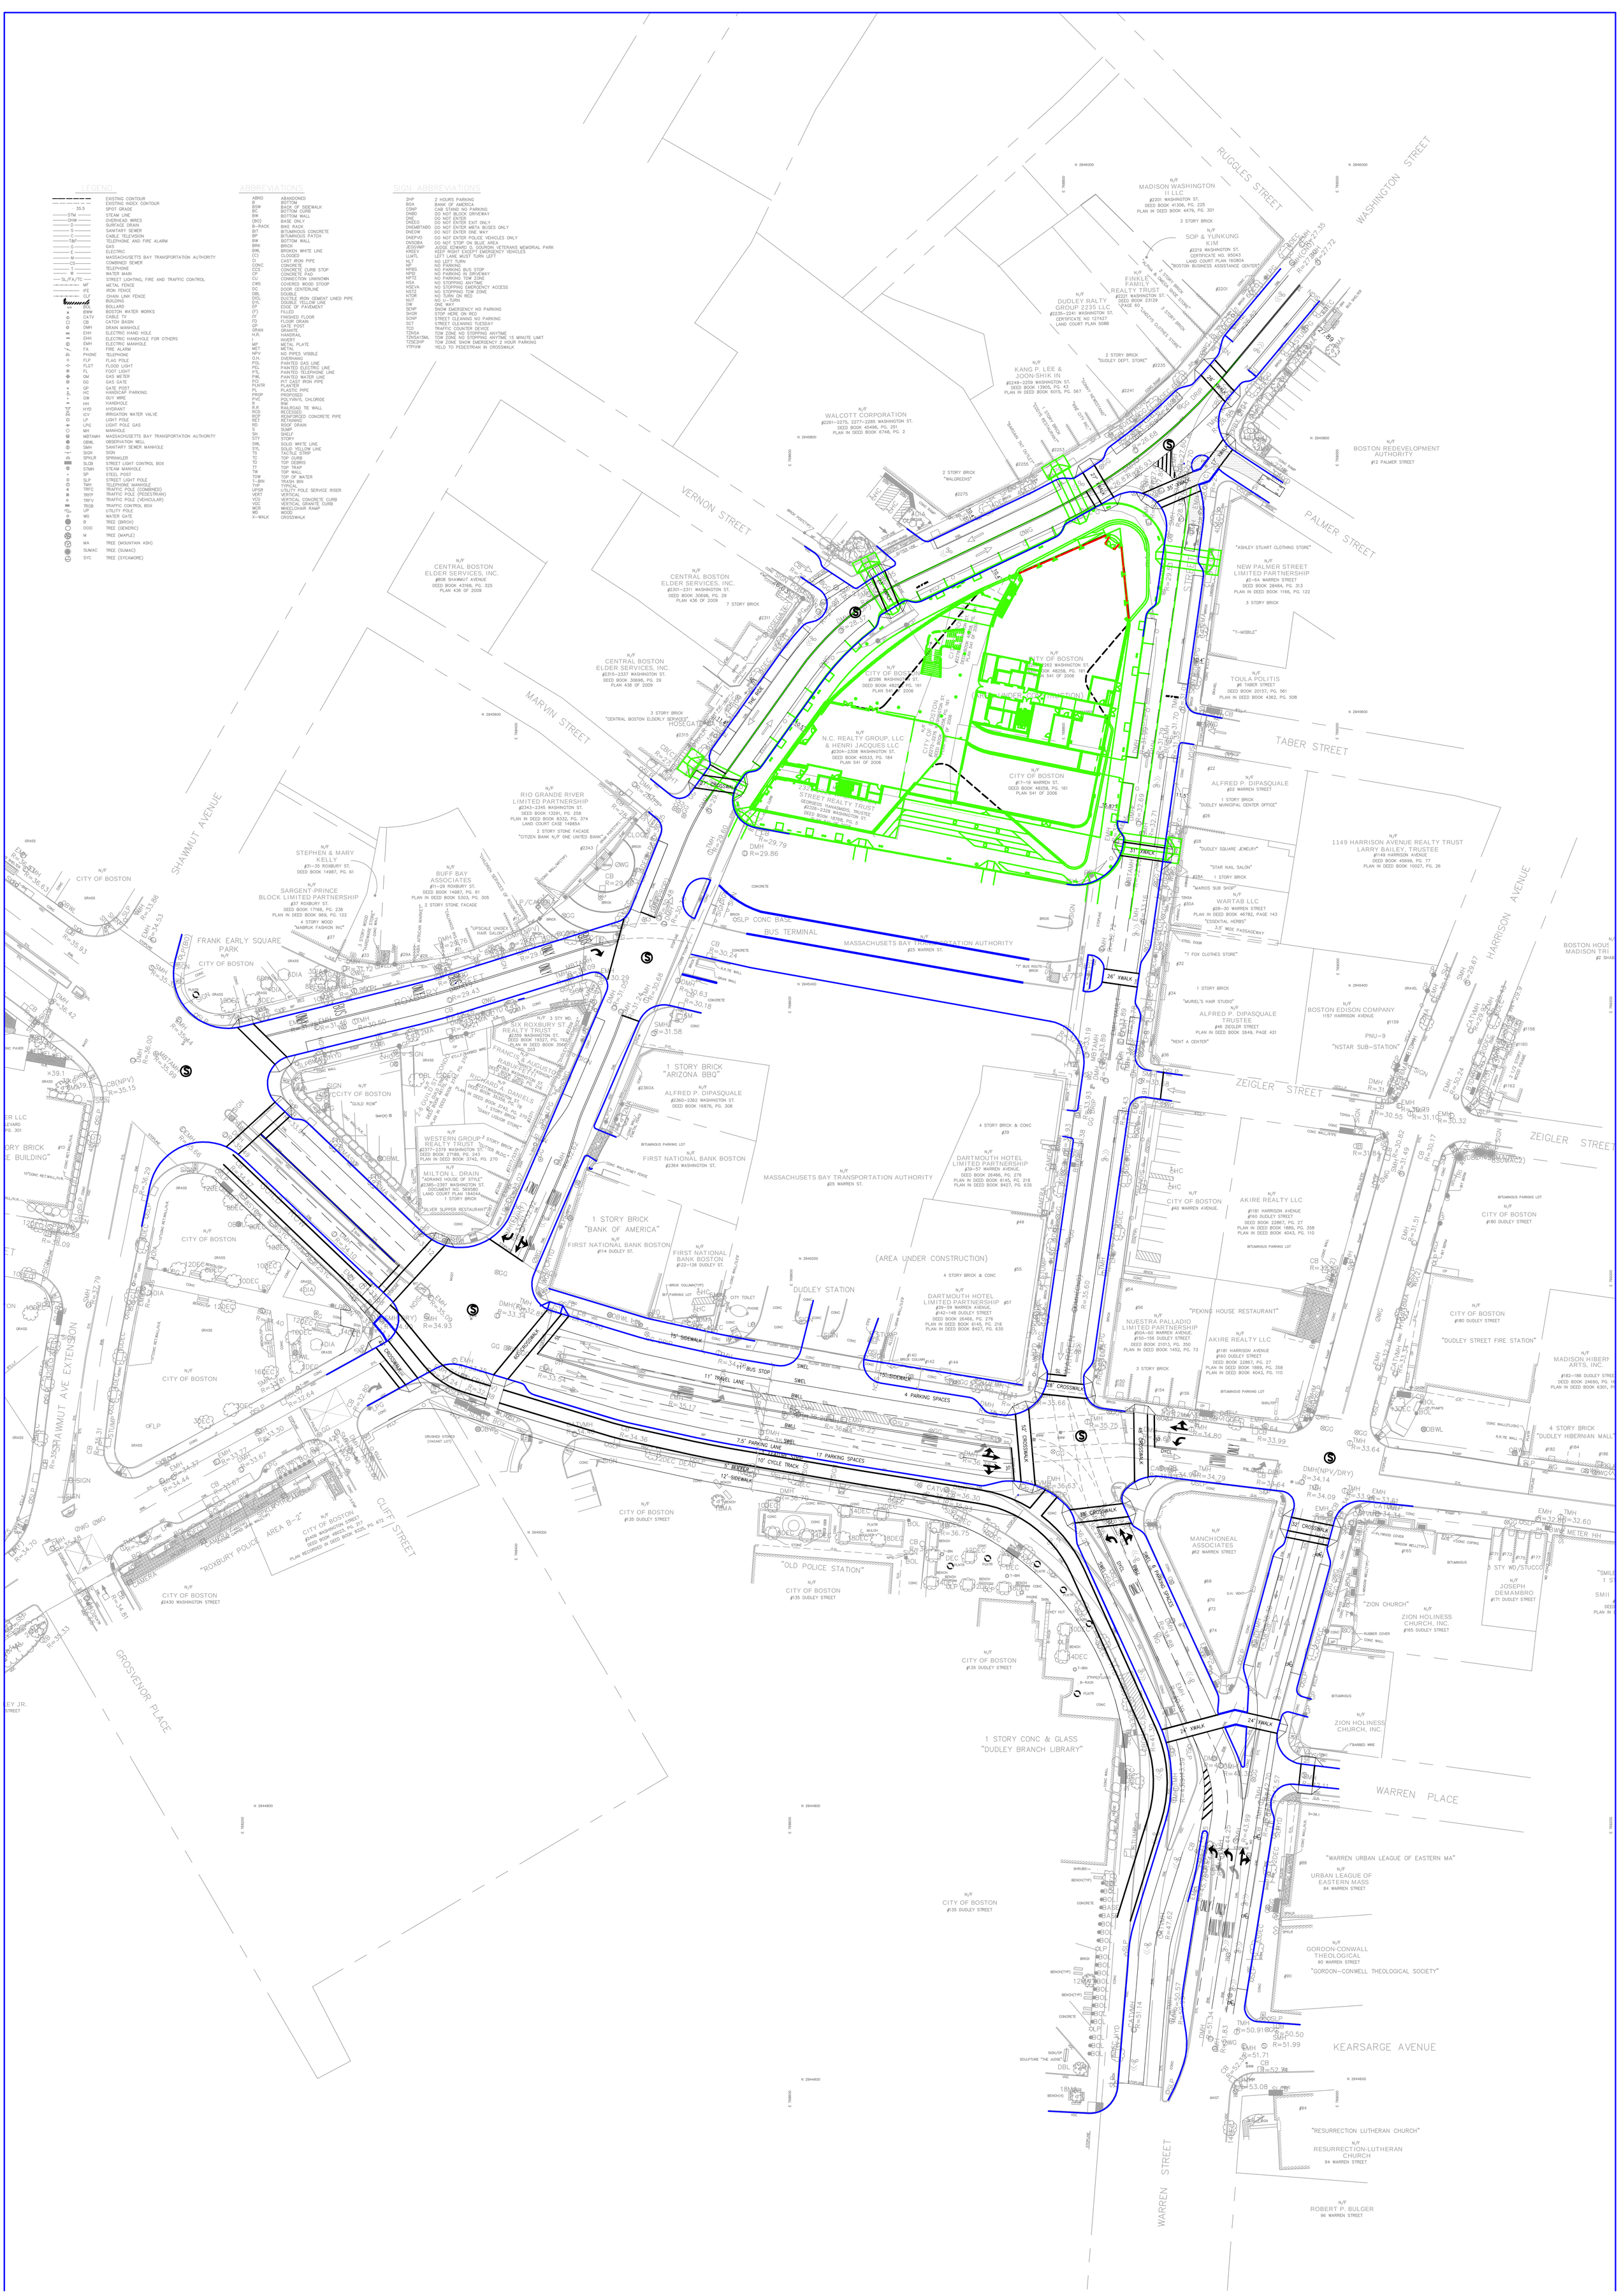
2HP	2 HOURS PARKING
BOA	BANK OF AMERICA
CSNP	CAB STAND NO PARKING
DNBO	DO NOT BLOCK DRIVEWAY
DNE	DO NOT ENTER
DNEEO	DO NOT ENTER EXIT ONLY
DNEMBTABO	DO NOT ENTER MBTA BUSES ONLY
DNEOW	DO NOT ENTER ONE WAY
DNEPVO	DO NOT ENTER POLICE VEHICLES ONLY
DNSOBA	DO NOT STOP ON BLUE AREA
JEGGVMP	JUDGE EDWARD G. GOURON VETERANS MEMORIAL PARK
KREEV	KEEP RIGHT EXCEPT EMERGENCY VEHICLES
LLMTL	LEFT LANE MUST TURN LEFT
NLT	NO LEFT TURN
NP	NO PARKING
NPBS	NO PARKING BUS STOP
NPD	NO PARKING IN DRIVEWAY
NPTZ	NO PARKING TOW ZONE
NSA	NO STOPPING ANYTIME
NSEVA	NO STOPPING EMERGENCY ACCESS
NSTZ	NO STOPPING TOW ZONE
NTOR	NO TURN ON RED
NUT	NO U-TURN
OW	ONE WAY
SENP	SNOW EMERGENCY NO PARKING
SHOR	STOP HERE ON RED
SCNP	STREET CLEANING NO PARKING
SCT	STREET CLEANING TUESDAY
TCD	TRAFFIC COUNTER DEVICE
TZNSA	TOW ZONE NO STOPPING ANYTIME
TZNSA15ML	TOW ZONE NO STOPPING ANYTIME 15 MINUTE LIMIT
TZSE2HP	TOW ZONE SNOW EMERGENCY 2 HOUR PARKING
YIPXW	YIELD TO PEDESTRIAN IN CROSSWALK